GENERAL NOTES

1. ENSURE THAT ALL STOREFRONT HAS CONTINUOUS, CLEAN SEALANT AROUND THE INTERIOR AND EXTERIOR PERIMETER BETWEEN THE STOREFRONT AND THE EXTERIOR WALL FINISHES
2. SIGNAGE SHOWN FOR DESIGN INTENT ONLY. ALL SIGNS TO BE PERMITTED SEPARATELY BY CHIPOTLE'S SIGN VENDOR.

EIFS CALCULATION

SQUARE FOOTAGE OF WEST ELEVATION:	1,375 SF
SQUARE FOOTAGE OF EIFS ON WEST ELEVATION:	129 SF
SQUARE FOOTAGE OF SOUTH ELEVATION:	806 SF
SQUARE FOOTAGE OF EIFS ON SOUTH ELEVATION:	102 SF
SQUARE FOOTAGE OF EAST ELEVATION:	1,339 SF
SQUARE FOOTAGE OF EIFS ON EAST ELEVATION:	465 SF
SQUARE FOOTAGE OF NORTH ELEVATION:	776 SF
SQUARE FOOTAE OF EIFS ON NORTH ELEVATION:	262 SF
OVERALL SQUARE FOOTAGE:	4,296 SF
AMOUNT OF ALLOWED EIFS (25% OF OVERALL SF):	1,074 SF
AMOUNT OF PROPOSED EIFS:	958 SF

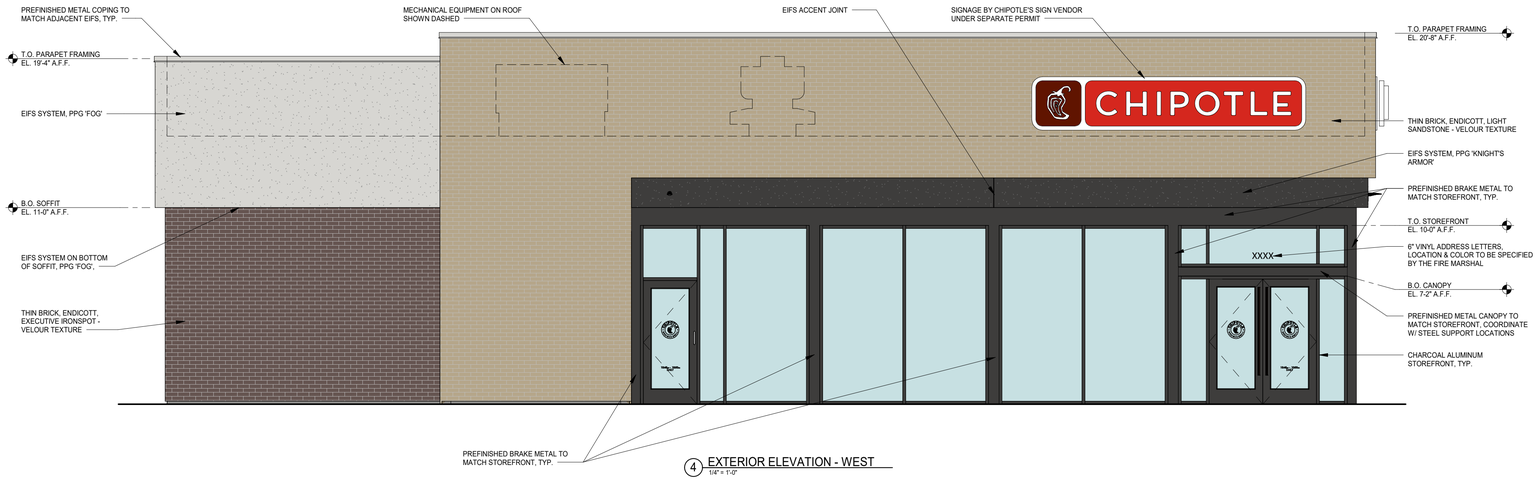

4 EXTERIOR ELEVATION - WEST
1/4" = 1'-0"

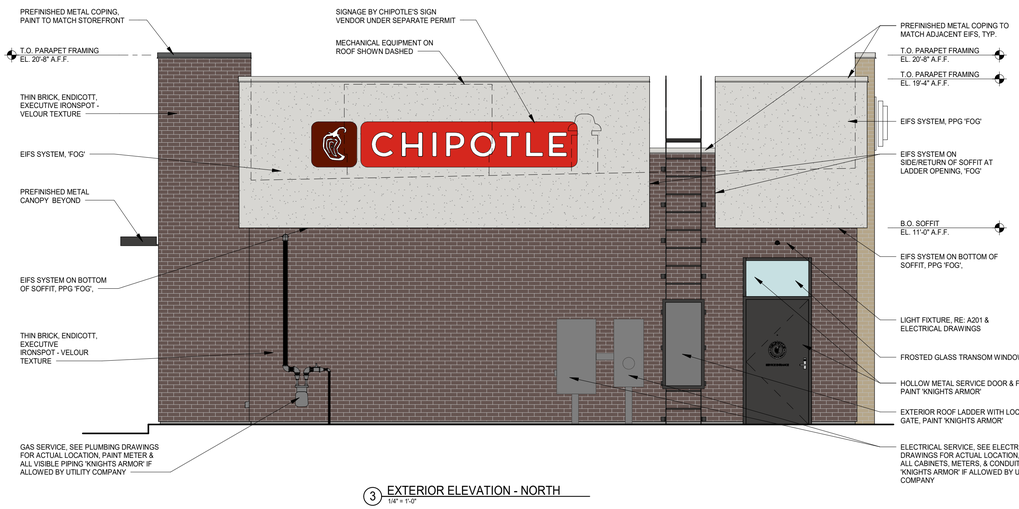

3 EXTERIOR ELEVATION - NORTH
1/4" = 1'-0"

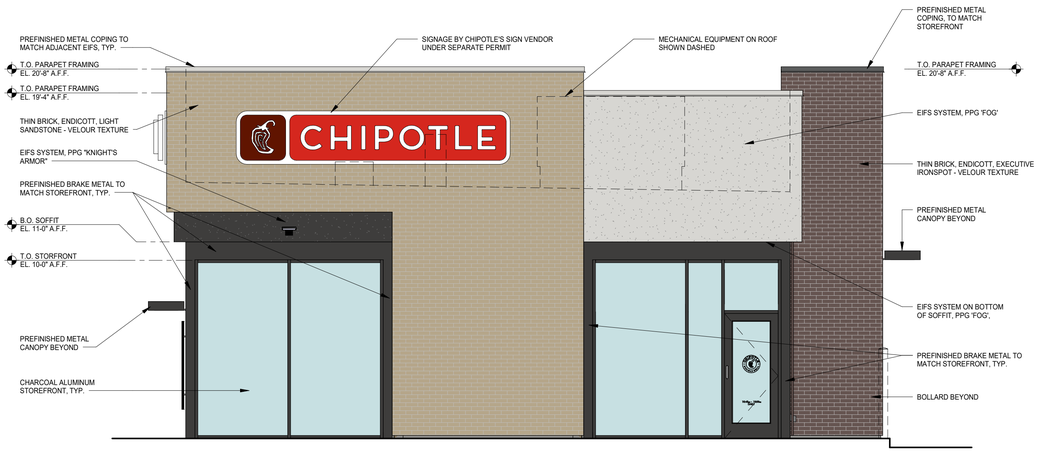

2 EXTERIOR ELEVATION - SOUTH
1/4" = 1'-0"

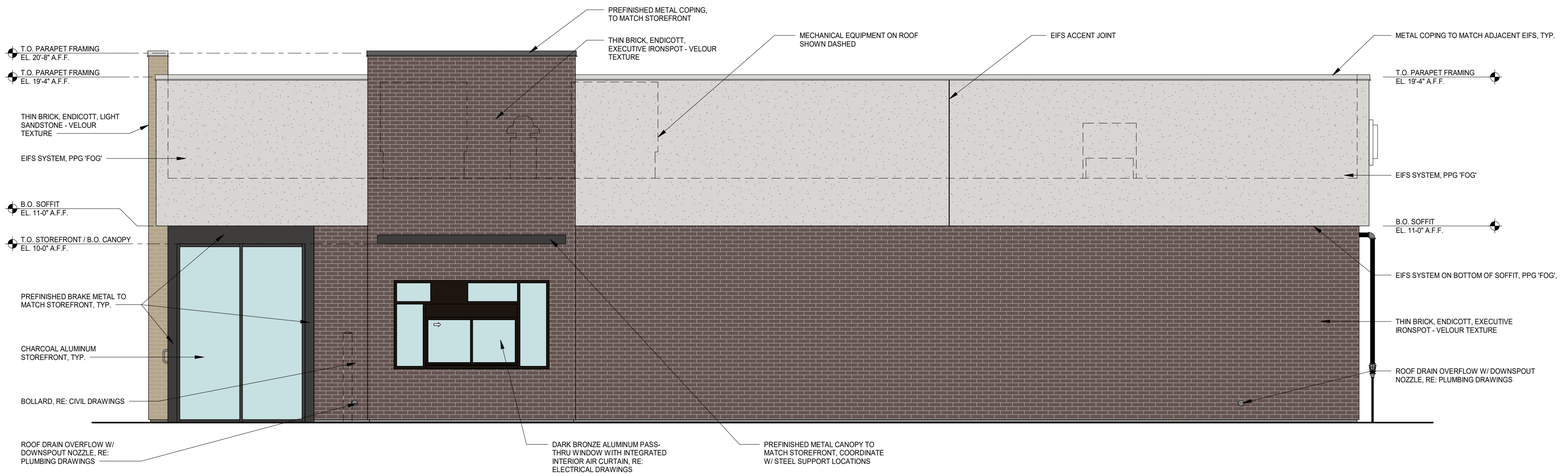

1 EXTERIOR ELEVATION - EAST
1/4" = 1'-0"

DUNGAN DESIGN GROUP
8826 Santa Fe Drive Suite 304
Overland Park, KS 66212
913-341-2466

REGISTERED PROFESSIONAL ARCHITECT
JOHN DUNGAN
6058
IOWA

03/20/23

COPYRIGHT 2023
THIS DRAWING IN AN INSTRUMENT OF SERVICE, AND AS SUCH, REMAINS THE PROPERTY OF DUNGAN DESIGN GROUP, LLC. PERMISSION FOR USE OF THIS DOCUMENT IS LIMITED AND CAN BE EXTENDED ONLY BY WRITTEN AGREEMENT WITH DUNGAN DESIGN GROUP, LLC

Waukee
(Shell Building)
TBD Hickman Rd.
Waukee, IA 50263

Issue Record:

03/21/23	Planning Submittal
04/24/23	Permit Issue

Revisions:

1

Project No.
029xxx

Exterior Elevations

A301