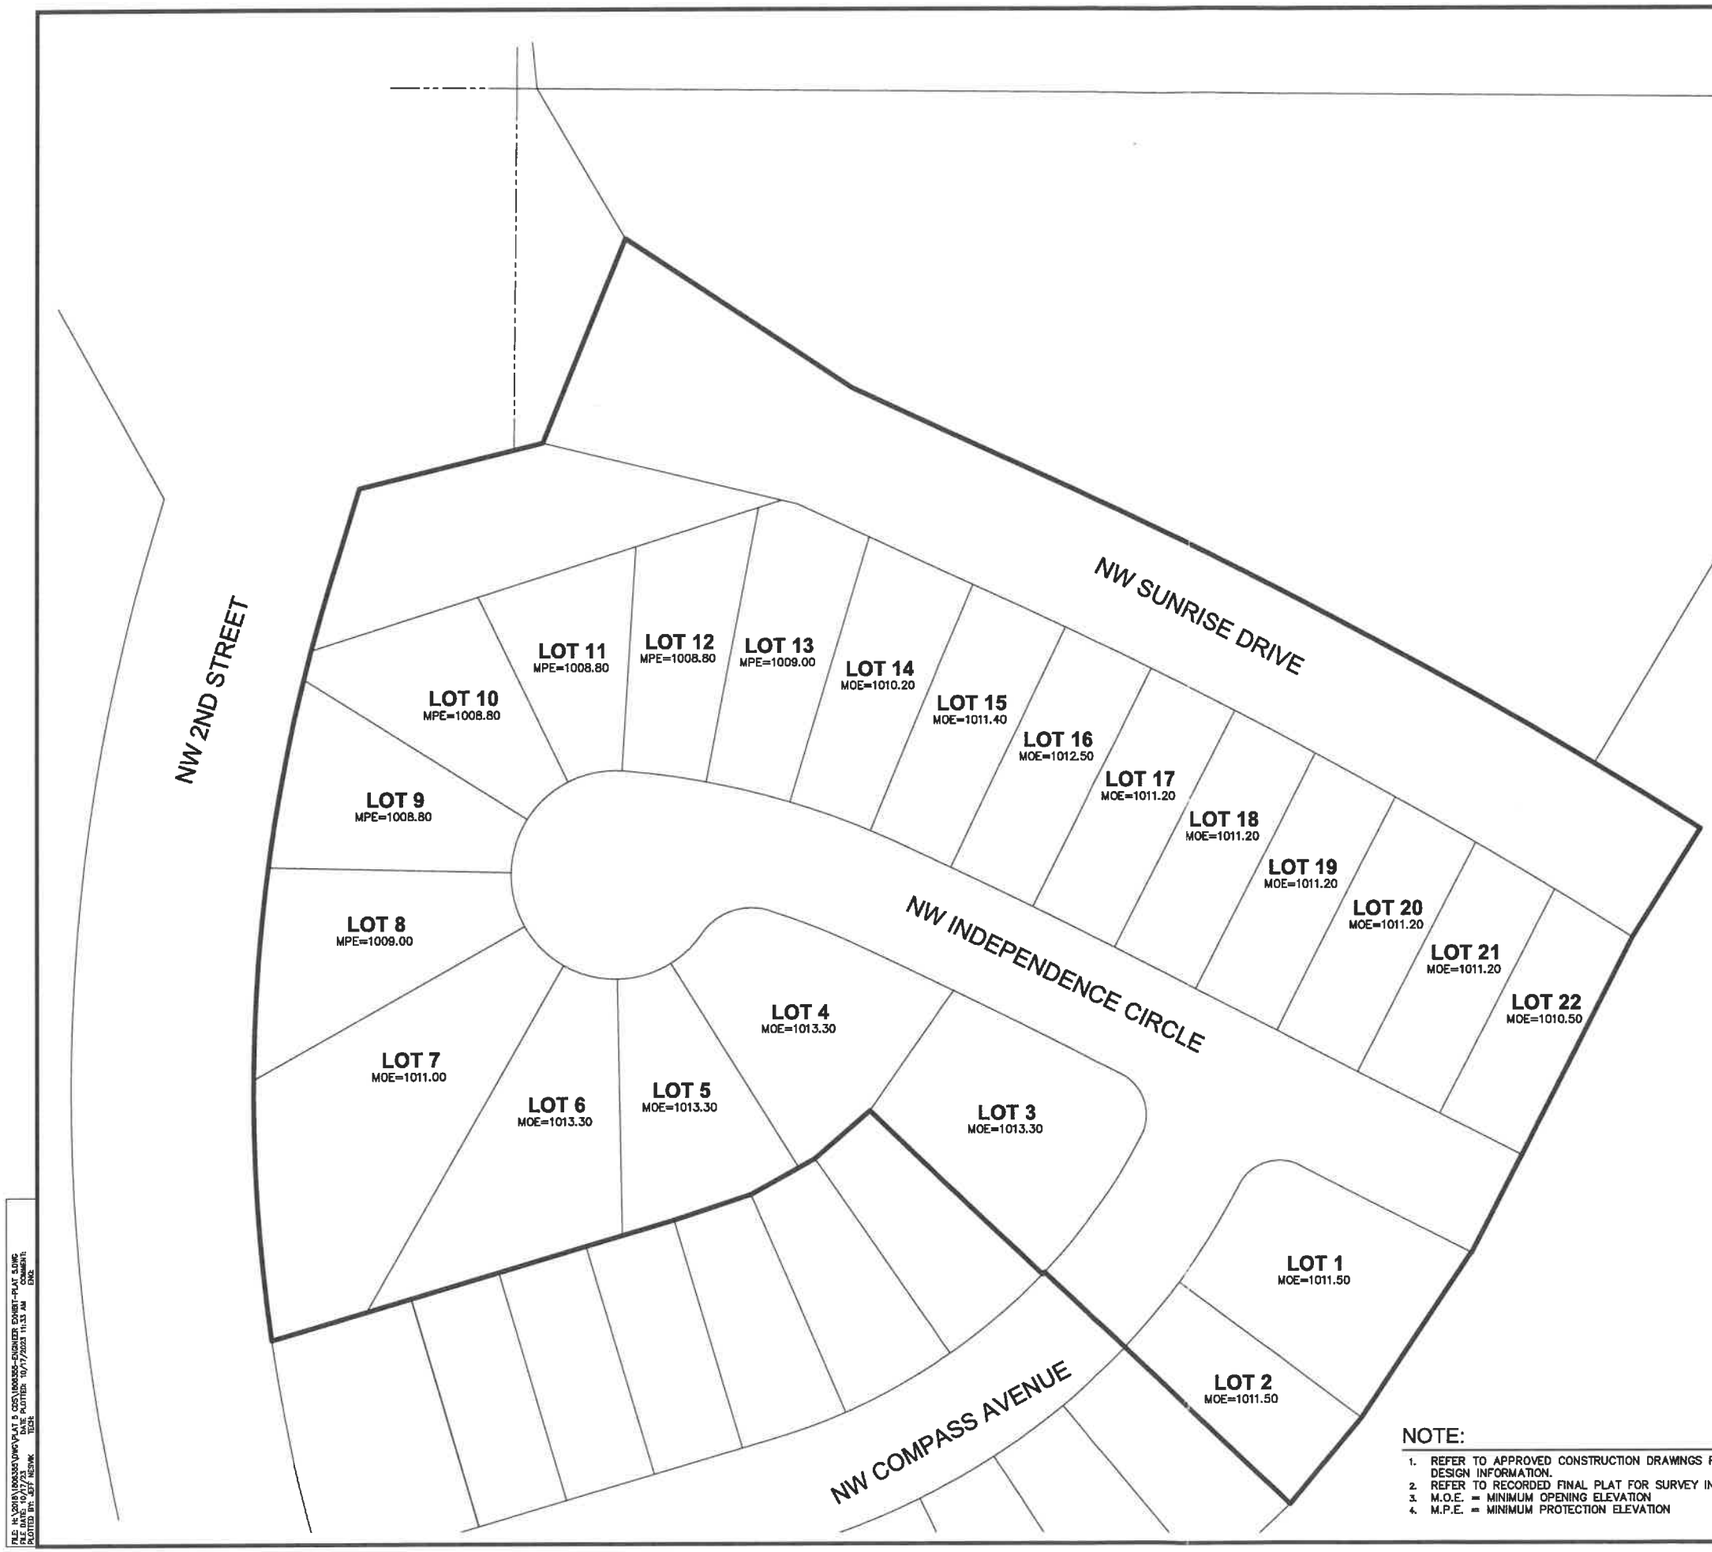

N

SCALE
0' 20' 40' 80'

NOTE:

1. REFER TO APPROVED CONSTRUCTION DRAWINGS FOR COMPLETE DESIGN INFORMATION.
2. REFER TO RECORDED FINAL PLAT FOR SURVEY INFORMATION.
3. M.O.E. = MINIMUM OPENING ELEVATION
4. M.P.E. = MINIMUM PROTECTION ELEVATION

LICENSED PROFESSIONAL ENGINEER
JEFFREY J. NESVIK
23810
IOWA

I HEREBY CERTIFY THAT THIS ENGINEERING DOCUMENT WAS PREPARED BY ME OR UNDER MY DIRECT PERSONAL SUPERVISION AND THAT I AM A DULY LICENSED PROFESSIONAL ENGINEER UNDER THE LAWS OF THE STATE OF IOWA.

JEFFREY J. NESVIK, P.E. — 11/02/2023 DATE

LICENSE NUMBER 23810
MY LICENSE RENEWAL DATE IS DECEMBER 31, 2024
PAGES OR SHEETS COVERED BY THIS SEAL:
THIS SHEET

REVISIONS	DATE
PREPARED	10/17/23

4121 NW URBANDALE DRIVE
URBANDALE, IA 50322
PHONE: (515) 369-4400

ENGINEER: TECH: REVIEW:

CIVIL DESIGN ADVANTAGE

INDI RUN PLAT 5

ENGINEER EXHIBIT

WAUKEE, IOWA

1/1

1806.355

FILE: H:\2018\1806355\DWG\PLAT 5 CDS\1806355-ENGINEER EXHIBIT-PLAT 5.DWG
REF DATE: 10/17/23 DATE PLOTTED: 10/17/2023 11:33 AM COMMAND:
PLOTTED BY: JEFF NESVIK DESC: