FILE: H:\2024\2401005\DWG\OLD\CONCEPT\2401005-BASE 2024-01-25.DWG
FILE DATE: 2/9/24 DATE PLOTTED: 2/9/2024 3:48 PM COMMENT:
PLOTTED BY: KAYLEE MISKUS TECH: ENG:

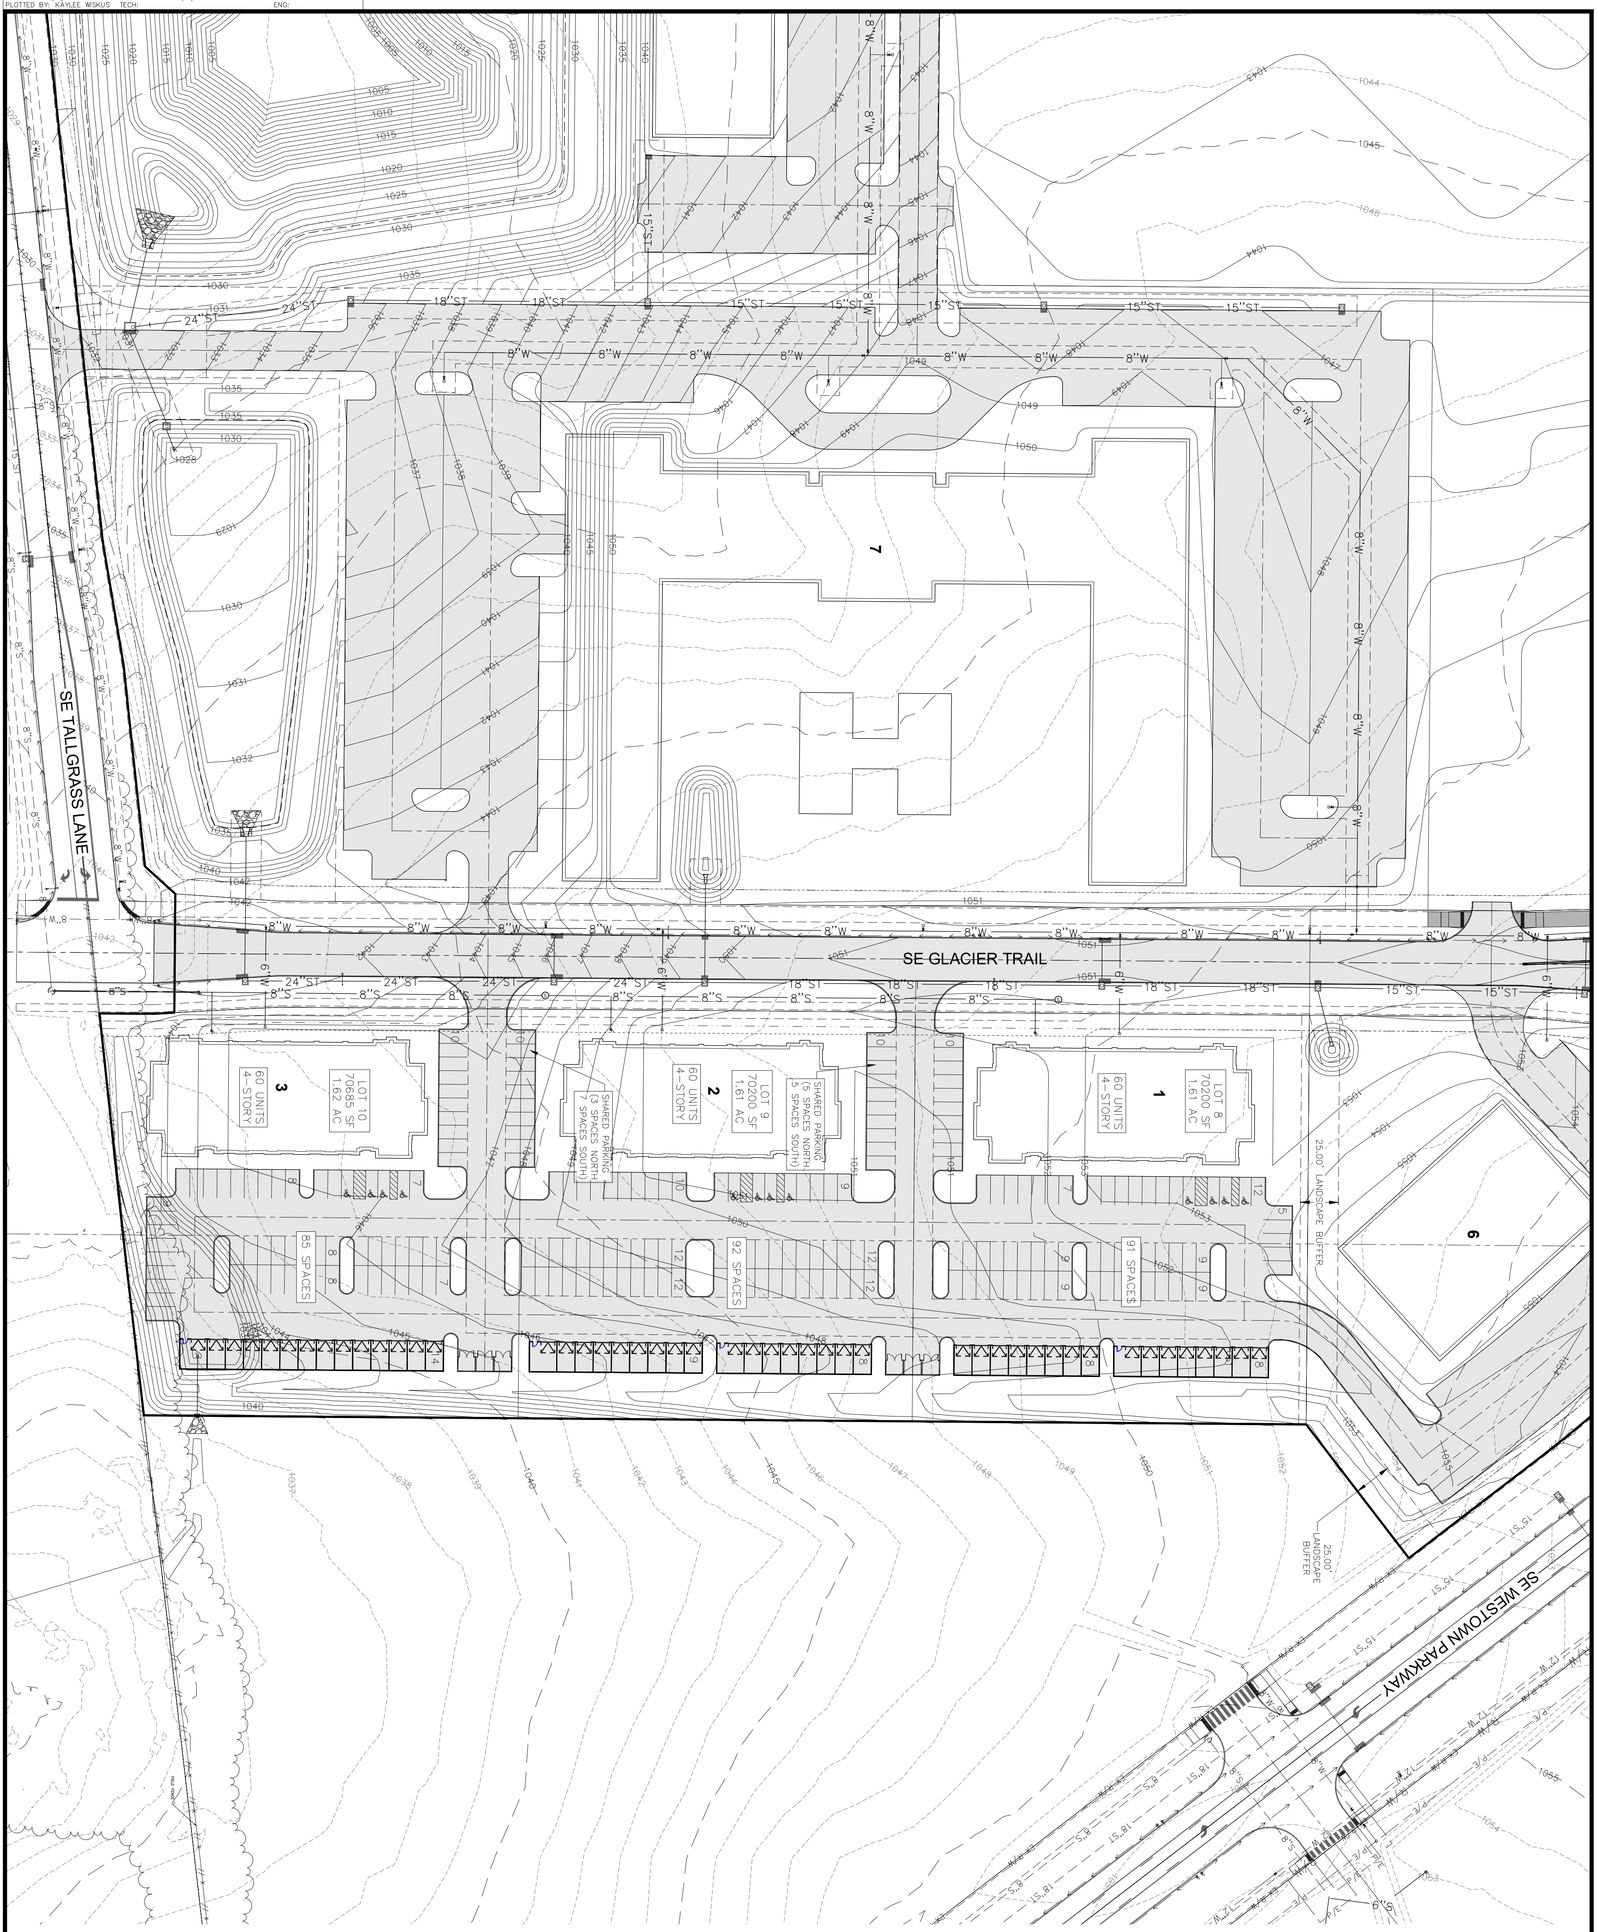

SCALE
0 25 50 100'
N

KETTLESTONE CENTRAL - LOTS

LOTS 8-10 PRELIMINARY CONCEPT PLAN

WAUKEE, IOWA

CIVIL DESIGN ADVANTAGE

4121 NW URBANDALE DRIVE
URBANDALE, IA 50322
PHONE: (515) 369-4400

ENGINEER: TECH:

REVISIONS	DATE

2401.005

1 / 1