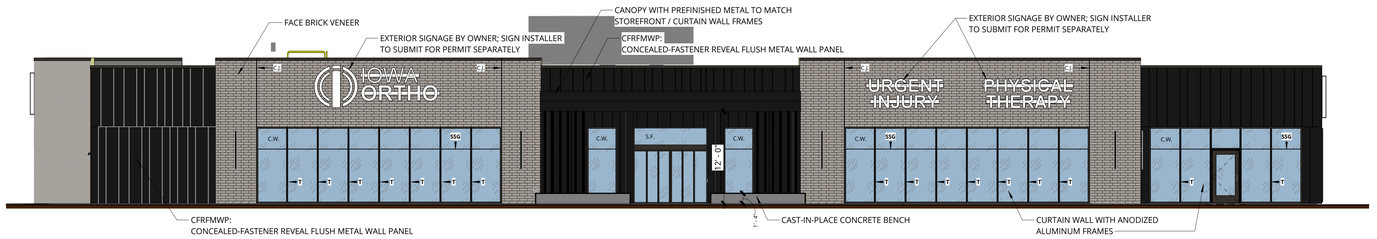

1 COLOR - WEST (FRONT) ELEVATION

SCALE: 1/8" = 1'-0"

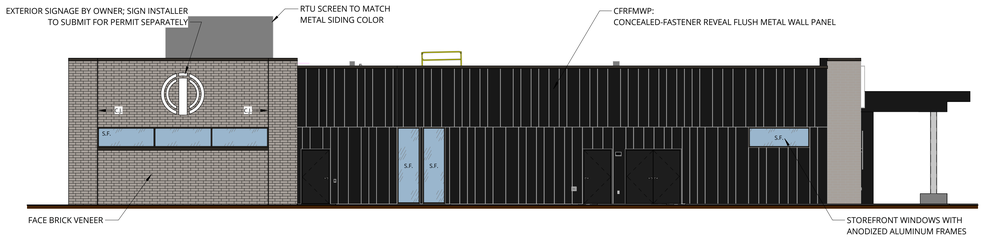

2 COLOR - NORTH ELEVATION

SCALE: 1/8" = 1'-0"

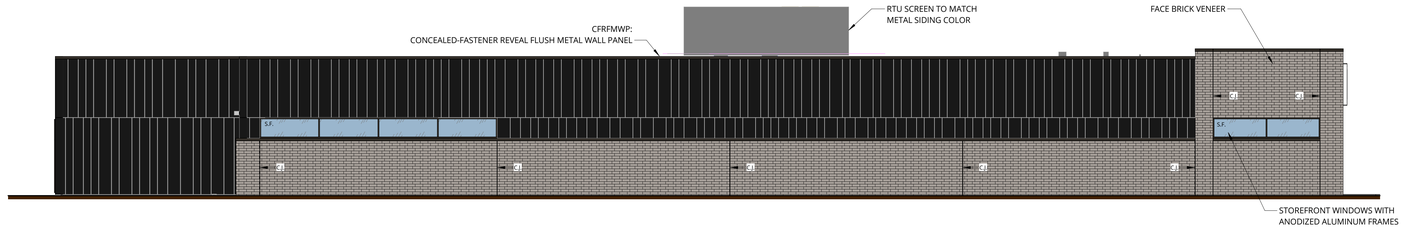

3 COLOR - EAST ELEVATION

SCALE: 1/8" = 1'-0"

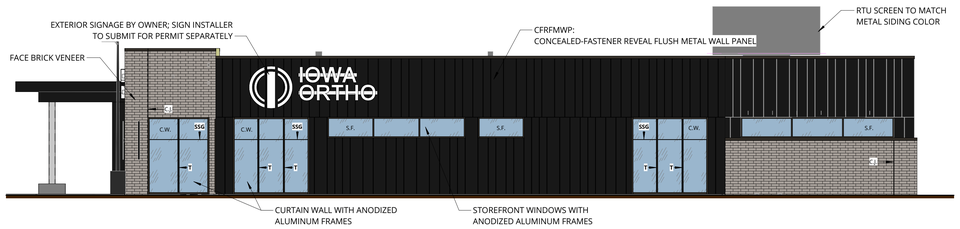

4 COLOR - SOUTH ELEVATION

SCALE: 1/8" = 1'-0"

EXTERIOR MATERIAL LEGEND

PREFINISHED FLASHING/TRIM

-LOCATIONS:
- -PARAPET CAP
- -BASE FLASHING(S)
- -GLAZING FLASHING(S)
- -MISC EXTERIOR FLASHINGS/TRIMS NOT SPECIFICALLY IDENTIFIED HERE

-MATERIAL/FINISH: SEE SPECIFICATIONS FOR MATERIAL TYPE AND FINISH REQUIREMENTS
-COLOR: MATTE BLACK

EXTERIOR HOLLOW METAL DOORS/ FRAMES

-MATERIAL/FINISH: SEE SPECIFICATIONS FOR MATERIAL TYPE AND FINISH REQUIREMENTS
-COLOR: MATTE BLACK

CONCEALED-FASTENER REVEAL FLUSH METAL WALL PANELS (CFRFMWP)

-MANUFACTURER: HOLCIM ELEVATE
-PANEL PROFILE: UC-501
-COLOR: MATTE BLACK
-INSTALLATION ORIENTATION: VERTICAL
-PANEL WIDTH: 12", 16", AND 20"
-PATTERN: RANDOM ARRANGEMENT OF WIDTHS; REFER TO EXTERIOR ELEVATIONS FOR INTENT

CONCEALED-FASTENER METAL WALL PANELS (CFMWP)

-MANUFACTURER: MAC METALS
-PANEL PROFILE: HARRYWOOD PLUS
-COLOR: TEAK
-INSTALLATION ORIENTATION: VERTICAL

FACE BRICK VENEER

-MANUFACTURER: GLEN-GERY
-MAKE: BELGIAN GREY WIRECUT
-SIZE: UTILITY
-BOND: 1/3 RUNNING
-MORTAR COLOR: MATCH BRICK, TO BE SELECTED BY ARCHITECT
- NOTE: ACTUAL MORTAR COLOR NOT SHOWN IN IMAGE

CURTAIN WALL FRAME

-MANUFACTURERS/SYSTEMS: SEE SPECIFICATIONS FOR APPROVED CURTAIN WALL MANUFACTURERS AND SYSTEMS.
-COLOR: BLACK, ANODIZED
-CAP PROFILES
- -PERIMETER: STANDARD MULLION PRESSURE PLATE
- -INTERMEDIATE HORIZONTAL: SSG (STRUCTURAL SILICONE GLAZING)
- -INTERMEDIATE VERTICALS: **(T)**-SHAPED
  - -CAP AT TOPS; LEAVE OPEN AT BOTTOMS

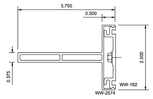

(T)-SHAPED PRESSURE CAP

STOREFRONT FRAME

-MANUFACTURERS/SYSTEMS: SEE SPECIFICATIONS FOR APPROVED CURTAIN WALL MANUFACTURERS AND SYSTEMS:
-COLOR: BLACK, ANODIZED
-CAP:

CANOPY SOFFITS

-MANUFACTURERS/SYSTEMS: MAC METAL WOOD LOOK METAL PANEL
-NON-VENTILATED 3/8" DEEP
-SEE RCP FOR PANEL DIRECTION
-COLOR: TEAK (MATCH SIDING)

CLEAR INSULATING GLASS WITH LOW-E COATING (IG-1)

-GLASS PRODUCT:
- -BASIS OF DESIGN: OLDCASTLE SNR 43 ON CLEAR
  - -OVERALL THICKNESS: 1"
  - -1/4" GUARDIAN SUNGUARD SNR 43 ON CLEAR RADIANT LOW-E
  - -1/2" CAVITY (90% ARGON / 10% AIR)
  - -1/4" GUARDIAN CLEAR

-PERFORMANCE:
- -VISIBLE LIGHT: 43%
- -SOLAR ENERGY: 19%
- -UV: 17%
- -VISIBLE LIGHT REFLECTANCE (EXT): 27%
- -VISIBLE LIGHT REFLECTANCE (INT): 14%
- -SOLAR ENERGY REFLECTANCE: 42%
- -WINTER U-FACTOR: 0.24
- -SHADING COEFFICIENT: 0.26
- -SOLAR HEAT GAIN COEFFICIENT: 0.22
- -LIGHT/SOLAR GAIN: 1.94

CITY COMMENT NOTE:
SIGNAGE IS TO BE REVIEWED AND APPROVED WITH SEPERATE SIGN PERMIT APPLICATION.

CODE - ELEVATION MATERIAL PERCENTAGES

ELEVATION	WALL AREA	% OF TOTAL
SOUTH		
Exterior Calcs - CFRFMWP	622 SF	42%
Exterior Calcs - Masonry (Brick)	472 SF	32%
Exterior Calcs - Glazing	376 SF	26%
	1,470 SF	100%
WEST (FRONT)		
Exterior Calcs - Masonry (Brick)	1,011 SF	41%
Exterior Calcs - CFRFMWP	634 SF	26%
Exterior Calcs - Glazing	817 SF	33%
	2,462 SF	100%

THIS PLAN IS THE PROPERTY OF DOWNING CONSTRUCTION INC.

ANY USE WITHOUT WRITTEN PERMISSION IS STRICTLY PROHIBITED!

STUDIO ARCHITECTURE II INTERIORS
509 East Scenic Valley Ave.
Indianola, Iowa 50125
p: 515.961.5386
f: 515.961.0468
www.downingconstruct.com
www.downingplanroom.com

Iowa Ortho Waukee
2425 Grand Prairie Pkwy
Waukee, Iowa 50263

DELIVER
COMMIT
DEVELOP
DISCOVER/ ANALYZE

BID SET - NOT FOR CONSTRUCTION

PROJECT DESIGNER-INTERIOR
CGL - AKP

ISSUED DATE:
04/07/2025

REVISIONS

REV #	DESCP.	DATE

PLAN NO. = **90-207**

DWG. LIST
COLOR EXTERIOR ELEVATIONS

SHEET NO.
A-202

4/7/2025 1:19:34 PM
C:\Users\chris\Documents\R24-Iowa Ortho Waukee+MRI_ChrisLyon2578.rvt