EXTERIOR ELEVATION NOTES

MATERIAL PERCENTAGES

NORTH

TOTAL SF = 1,738 SF

	SF	%
PRIMARY MTLS	1,046	60
25% LIMIT	434.5	
SECONDARY MTLS (CBP)	692	40
ACM1	0	

SOUTH

TOTAL SF = 1,747 SF

	SF	%
PRIMARY MTLS	1,299	75
25% LIMIT	437	
SECONDARY MTLS (CBP)	448	25
ACM1	398	

WEST

TOTAL SF = 980 SF

	SF	%
PRIMARY MTLS	641	66
25% LIMIT	245	
SECONDARY MTLS (CBP)	339	34
ACM1	214	

EAST

TOTAL SF = 980 SF

	SF	%
PRIMARY MTLS	651	XX
25% LIMIT	245	
SECONDARY MTLS (CBP)	329	33
ACM1	225	

MATERIAL LEGEND

FB1	FACE BRICK 1; DARK GRAY OR BLACK, MODULAR SIZED, RUNNING BOND, GROUT TO MATCH
PFM CANOPY	PRE-FABRICATED METAL CANOPY; MAPES SUPER LUMIDECK, BLACK FINISH
ACM1	ALUMINUM COMPOSITE WALL PANEL; AL13 PANEL SYSTEM W/ COLOR MATCHING REVEALS; ELEPHANT GRAY
ACM2	ALUMINUM COMPOSITE WALL PANEL; AL13 PLANK SYSTEM, WOODGRAIN LIGHT EUROPEAN CHERRY
CBP	CEMENT BOARD PANELS; NICHIHA ILLUMINATION, WARM WHITE, AWP 3030, VERTICAL INSTALLATION
SSMR	STANDING SEAM METAL ROOFING; BERRIDGE, BLACK FINISH
ASF	ALUMINUM STOREFRONT; EFCO 2X4.5", ANODIZED BLACK W/ CLEAR IGU
HM	HOLLOW METAL DOOR & FRAME, PAINTED TO MATCH ASF FINISH

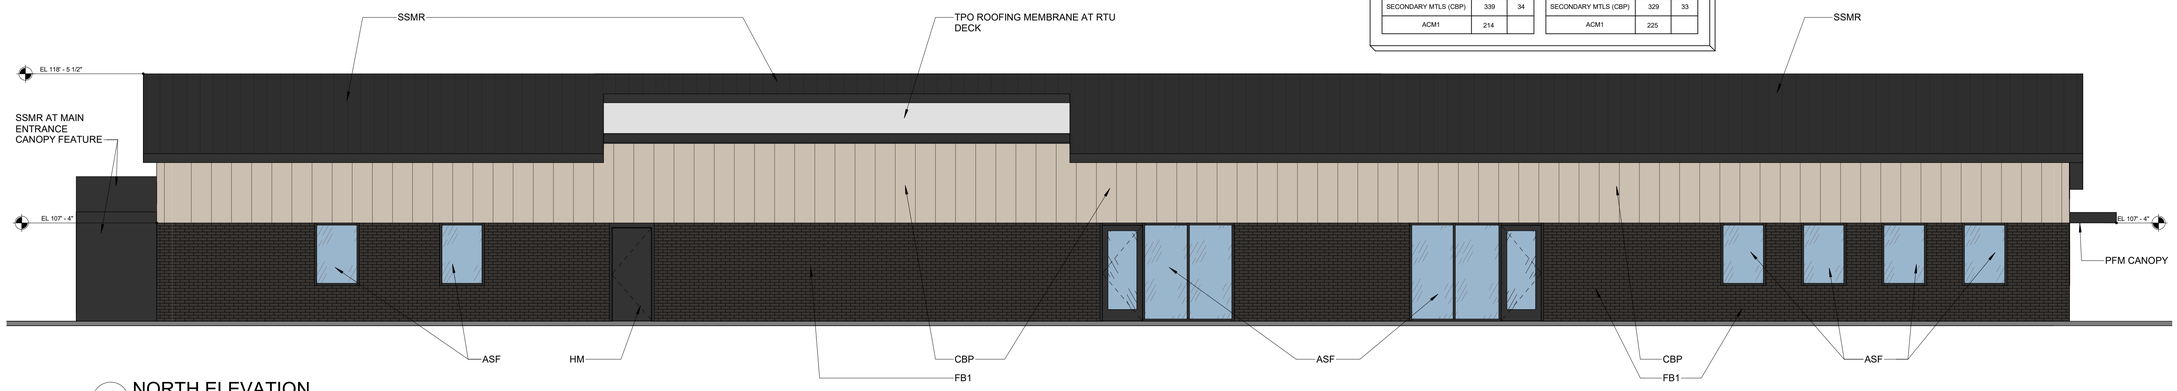

3 NORTH ELEVATION
SCALE: 3/16" = 1'-0"

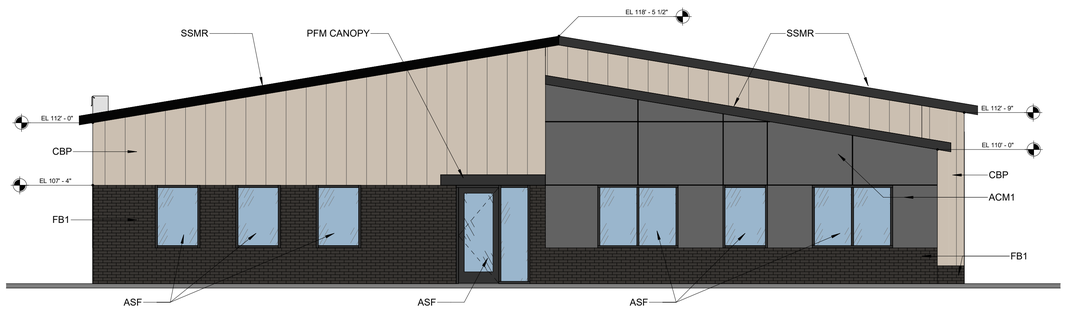

2 WEST ELEVATION
SCALE: 3/16" = 1'-0"

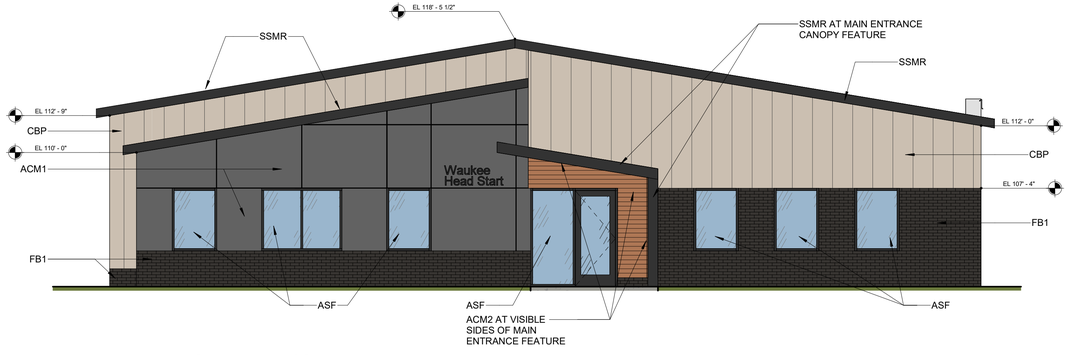

1 EAST ELEVATION
SCALE: 3/16" = 1'-0"

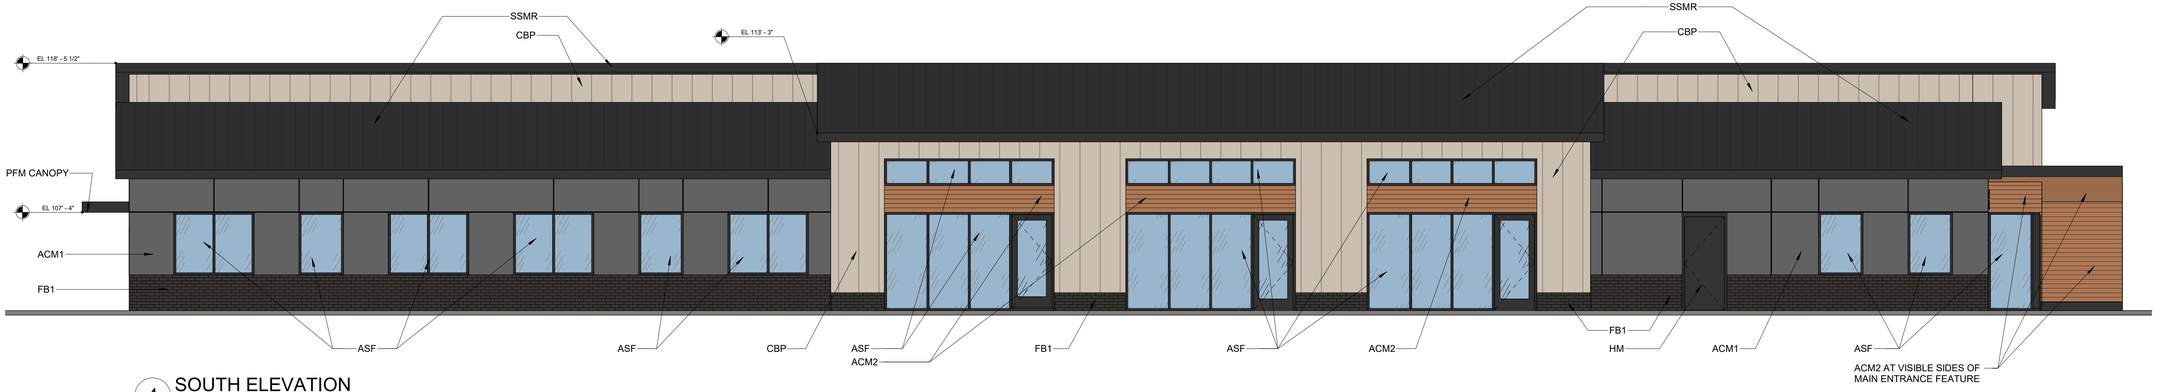

4 SOUTH ELEVATION
SCALE: 3/16" = 1'-0"

4/2/2025 3:53:35 PM
Autodesk Docs://25010_Headstart Waukee/25010 Head Start Waukee_Arch_R25.rvt

SVPA ARCHITECTS
1466 28th Street, Suite 200 | West Des Moines, Iowa 50266 | 515.327.5990

CONSULTANT LOGO

WAUKEE HEAD START

425 ASHWORTH DR.
WAUKEE, IA 50263

ISSUANCE

SCHEDULE DESIGN
04/02/2025

REVISIONS

NOT FOR CONSTRUCTION

THESE DOCUMENTS HAVE BEEN PREPARED SPECIFICALLY FOR THE ABOVE REFERENCED PROJECT. THEY ARE NOT SUITABLE FOR USE ON OTHER PROJECTS OR IN OTHER LOCATIONS WITHOUT THE EXPRESS WRITTEN APPROVAL AND PARTICIPATION OF SVPA ARCHITECTS INC. REPRODUCTION IS PROHIBITED.
© 2025

PROJECT NUMBER
25010

EXTERIOR ELEVATIONS

A200

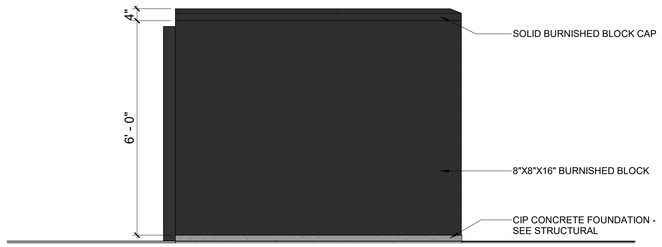

3 TRASH ENCL. - NORTH
SCALE: 1/2" = 1'-0"

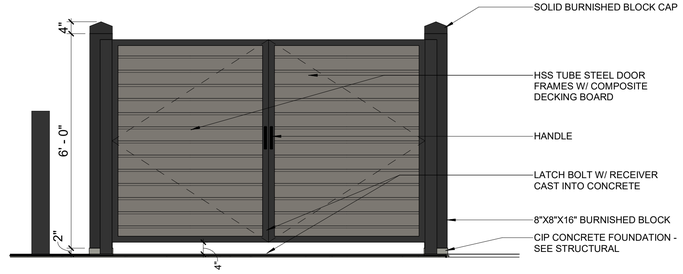

2 TRASH ENCL. - EAST
SCALE: 1/2" = 1'-0"

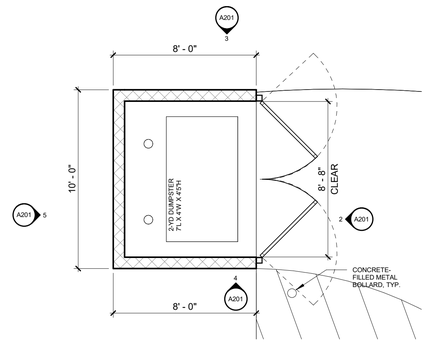

1 TRASH ENCLOSURE PLAN
SCALE: 1/4" = 1'-0"

4 TRASH ENCL. - SOUTH
SCALE: 1/2" = 1'-0"

5 TRASH ENCL. - WEST
SCALE: 1/2" = 1'-0"

SVPA ARCHITECTS
1466 28th Street, Suite 200 | West Des Moines, Iowa 50266 | 515.327.5990

CONSULTANT LOGO

WAUKEE HEAD START

425 ASHWORTH DR.
WAUKEE, IA 50263

ISSUANCE

DESIGN DEVELOPMENT SET
05/14/2025

REVISIONS

NOT FOR CONSTRUCTION

THESE DOCUMENTS HAVE BEEN PREPARED SPECIFICALLY FOR THE ABOVE REFERENCED PROJECT. THEY ARE NOT SUITABLE FOR USE ON OTHER PROJECTS OR IN OTHER LOCATIONS WITHOUT THE EXPRESS WRITTEN APPROVAL AND PARTICIPATION OF SVPA ARCHITECTS INC. REPRODUCTION IS PROHIBITED.
© 2025

PROJECT NUMBER
25010

TRASH ENCLOSURE & MONUMENT SIGN

A201

5/14/2025 8:40:23 AM
Autodesk Docs://25010_Headstart Waukee/25010 Head Start Waukee_Arch_R25.rvt