EXTERIOR MATERIALS PALETTE-

Abyss Black

LP SMARTSIDE-
- 6" LAP SIDING
- BOARD AND BATTEN
49%

Snowscape White

LP SMARTSIDE-
- 6" LAP SIDING
29%

Midnight Black

MALARKEY SHINGLES-
- Vista AR

Northern Ash

VERSETTA STONE-
- LEDGESTONE STYLE STONE SIDING
22%

GENERAL NOTES - EXTERIOR

1. SEE CIVIL, STRUCTURAL, MECHANICAL, AND ELECTRICAL FOR ADDITIONAL INFORMATION AND COORDINATION.
2. ANY DISCREPANCIES BETWEEN THE DRAWINGS AND / OR THE SPECIFICATIONS SHALL BE BROUGHT TO THE ATTENTION OF THE A/E FOR RESOLUTION PRIOR TO WORK. SHOULD THE DRAWINGS OR THE SPECIFICATIONS DISAGREE WITH THEMSELVES OR WITH EACH OTHER, THE CONTRACTOR SHALL PROVIDE THE BETTER QUALITY OR GREATER QUANTITY OF WORK AND/OR MATERIALS.
3. ALL TRADES ARE REQUIRED TO REVIEW THE CONTRACT DOCUMENTS AS A WHOLE. NOT REVIEWING THE CONTRACT DOCUMENTS IN THEIR ENTIRETY, IS AT THE SOLE RISK OF THE CONTRACTOR. ERRORS AND OMISSIONS FROM NOT REVIEWING THE ENTIRE PROJECT SCOPE WILL NOT BE ACCEPTABLE.
4. EXTERIOR LOUVERS & PENTRATIONS TO MATCH SURROUNDING EXTERIOR FINISH COLOR. VERIFY FINAL COLOR WITH ARCHITECT.
5. EXTERIOR METER PANELS TO FIXED ON FLAT PANEL SIDING WITH 4" TRIM. VERIFY FINAL SIZE WITH ELECTRICAL PRIOR TO ORDER / INSTALLATION.
6. PROVIDE WEATHER TIGHT SEAL AROUND ALL PENETRATIONS THROUGH BUILDING ENVELOPE.
7. ALL INSTALLED MATERIALS TO BE COMPATIBLE WITH ONE ANOTHER CAUSING NO DELETERIOUS EFFECTS.

1 SILOS 9U - EAST
3/32" = 1'-0"

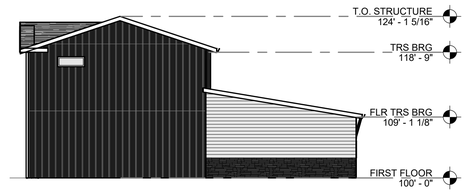

2 SILOS 9U- WEST
3/32" = 1'-0"

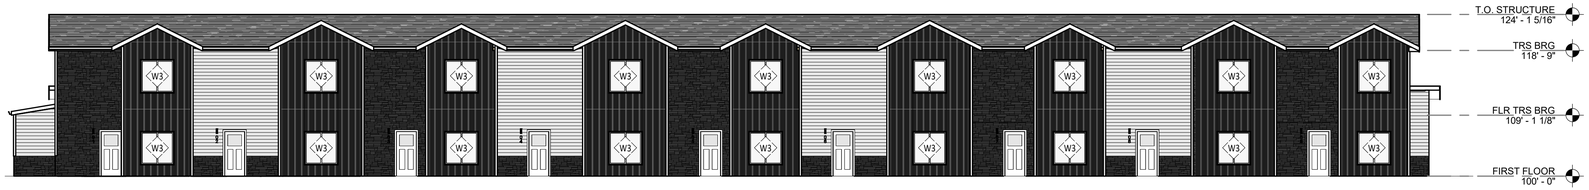

3 SILOS 9U - SOUTH
3/32" = 1'-0" * NOTE ALL BUMPOUTS TO BE WRAPPED WITH FRONT SIDING COLOR

4 SILOS 9U - NORTH
3/32" = 1'-0" * NOTE ALL BUMPOUTS TO BE WRAPPED WITH FRONT SIDING COLOR

LLOYD DESIGN GROUP

150 E. 4TH PLACE SUITE 600
SIOUX FALLS, SD 57104
PH: 605-323-2820

LLOYDCOMPANIES.COM

ARCHITECT:

LLOYD DESIGN GROUP
LAURA DEVINE
150 E. 4TH PLACE SUITE 600
SIOUX FALLS, SD 57104
PH: 605-328-2820
E: laura.devine@lloydcompanies.com

10/30/2025 1:25:17 PM

LDG PROJECT NO: 25117

PRELIMINARY
NOT FOR
CONSTRUCTION

ISSUE:
10-31-2025 SCHEMATIC SET

REVISION SCHEDULE:

REV. #	REV. DSC.	REV. DATE

PROJECT:
9U SILOS

PITCH PHASE 2
WAUKEE, IA

SHEET TITLE:
EXTERIOR ELEVATIONS

A400

COPYRIGHT 2024

EXTERIOR MATERIALS PALETTE-

LP SMARTSIDE-
- 6" LAP SIDING
- BOARD AND BATTEN
48%

Abyss Black

LP SMARTSIDE-
- 6" LAP SIDING
32%

Snowscape White

MALARKEY SHINGLES-
- Vista AR

Midnight Black

VERSETTA STONE-
- LEDGESTONE STYLE STONE SIDING
20%

Northern Ash

GENERAL NOTES - EXTERIOR

1. SEE CIVIL, STRUCTURAL, MECHANICAL, AND ELECTRICAL FOR ADDITIONAL INFORMATION AND COORDINATION.
2. ANY DISCREPANCIES BETWEEN THE DRAWINGS AND / OR THE SPECIFICATIONS SHALL BE BROUGHT TO THE ATTENTION OF THE A/E FOR RESOLUTION PRIOR TO WORK. SHOULD THE DRAWINGS OR THE SPECIFICATIONS DISAGREE WITH THEMSELVES OR WITH EACH OTHER, THE CONTRACTOR SHALL PROVIDE THE BETTER QUALITY OR GREATER QUANTITY OF WORK AND/OR MATERIALS.
3. ALL TRADES ARE REQUIRED TO REVIEW THE CONTRACT DOCUMENTS AS A WHOLE. NOT REVIEWING THE CONTRACT DOCUMENTS IN THEIR ENTIRETY, IS AT THE SOLE RISK OF THE CONTRACTOR. ERRORS AND OMISSIONS FROM NOT REVIEWING THE ENTIRE PROJECT SCOPE WILL NOT BE ACCEPTABLE.
4. EXTERIOR LOUVERS & PENTRATIONS TO MATCH SURROUNDING EXTERIOR FINISH COLOR. VERIFY FINAL COLOR WITH ARCHITECT.
5. EXTERIOR METER PANELS TO FIXED ON FLAT PANEL SIDING WITH 4" TRIM. VERIFY FINAL SIZE WITH ELECTRICAL PRIOR TO ORDER / INSTALLATION.
6. PROVIDE WEATHER TIGHT SEAL AROUND ALL PENETRATIONS THROUGH BUILDING ENVELOPE.
7. ALL INSTALLED MATERIALS TO BE COMPATIBLE WITH ONE ANOTHER CAUSING NO DELETERIOUS EFFECTS.

KEYNOTE SCHEDULE

1 SILOS 1OU - WEST ELEVATION
3/32" = 1'-0"

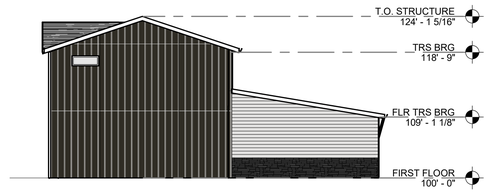

2 SILOS 10U - EAST ELEVATION
3/32" = 1'-0"

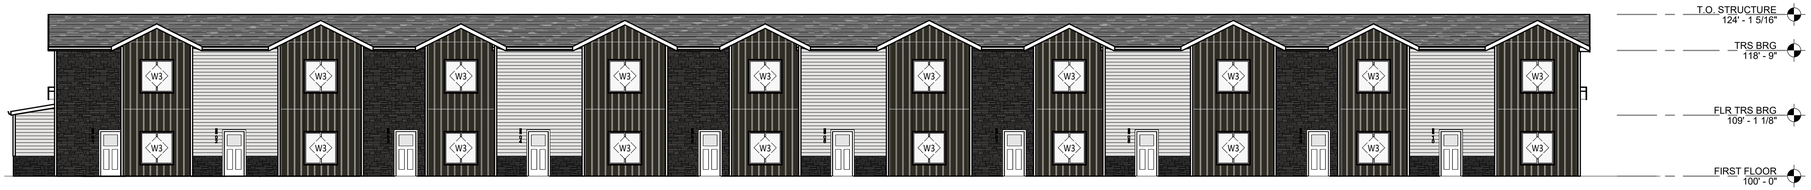

3 SILOS 10U - SOUTH ELEVATION
3/32" = 1'-0" * NOTE ALL BUMPOUTS TO BE WRAPPED WITH FRONT SIDING COLOR

4 SILOS 10U - NORTH ELEVATION
3/32" = 1'-0" * NOTE ALL BUMPOUTS TO BE WRAPPED WITH FRONT SIDING COLOR

LLOYD DESIGN GROUP

150 E. 4TH PLACE SUITE 600
SIOUX FALLS, SD 57104
PH: 605-323-2820

LLOYDCOMPANIES.COM

ARCHITECT:

LLOYD DESIGN GROUP
LAURA DEVINE
150 E. 4TH PLACE SUITE 600
SIOUX FALLS, SD 57104
PH: 605-328-2820
E: laura.devine@lloydcompanies.com

LDG PROJECT NO: 00000

ISSUE:
10-30-2025 SCHEMATIC SET

REVISION SCHEDULE:
REV. # REV. DSC. REV. DATE

PROJECT:
10U SILOS

PITCH PHASE 2
WAUKEE, IA

SHEET TITLE:
EXTERIOR ELEVATIONS

A400

10/30/2025 1:27:07 PM

COPYRIGHT 2024

EXTERIOR MATERIALS PALETTE-

LP SMARTSIDE-
- 6" LAP SIDING
- BOARD AND BATTEN
33%

Abyss Black

LP SMARTSIDE-
- 6" LAP SIDING
50%

Snowscape White

MALARKEY SHINGLES-
- Vista AR

Midnight Black

VERSETTA STONE-
- LEDGESTONE STYLE STONE SIDING
27%

Northern Ash

GENERAL NOTES - EXTERIOR

1. SEE CIVIL, STRUCTURAL, MECHANICAL, AND ELECTRICAL FOR ADDITIONAL INFORMATION AND COORDINATION.
2. ANY DISCREPANCIES BETWEEN THE DRAWINGS AND / OR THE SPECIFICATIONS SHALL BE BROUGHT TO THE ATTENTION OF THE A/E FOR RESOLUTION PRIOR TO WORK. SHOULD THE DRAWINGS OR THE SPECIFICATIONS DISAGREE WITH THEMSELVES OR WITH EACH OTHER, THE CONTRACTOR SHALL PROVIDE THE BETTER QUALITY OR GREATER QUANTITY OF WORK AND/OR MATERIALS.
3. ALL TRADES ARE REQUIRED TO REVIEW THE CONTRACT DOCUMENTS AS A WHOLE. NOT REVIEWING THE CONTRACT DOCUMENTS IN THEIR ENTIRETY, IS AT THE SOLE RISK OF THE CONTRACTOR. ERRORS AND OMISSIONS FROM NOT REVIEWING THE ENTIRE PROJECT SCOPE WILL NOT BE ACCEPTABLE.
4. EXTERIOR LOUVERS & PENTRATIONS TO MATCH SURROUNDING EXTERIOR FINISH COLOR. VERIFY FINAL COLOR WITH ARCHITECT.
5. EXTERIOR METER PANELS TO FIXED ON FLAT PANEL SIDING WITH 4" TRIM. VERIFY FINAL SIZE WITH ELECTRICAL PRIOR TO ORDER / INSTALLATION.
6. PROVIDE WEATHER TIGHT SEAL AROUND ALL PENETRATIONS THROUGH BUILDING ENVELOPE.
7. ALL INSTALLED MATERIALS TO BE COMPATIBLE WITH ONE ANOTHER CAUSING NO DELETERIOUS EFFECTS.

KEYNOTE SCHEDULE

1 COVINGTON 11U - EAST ELEVATION - BUILDING 1
1/8" = 1'-0"

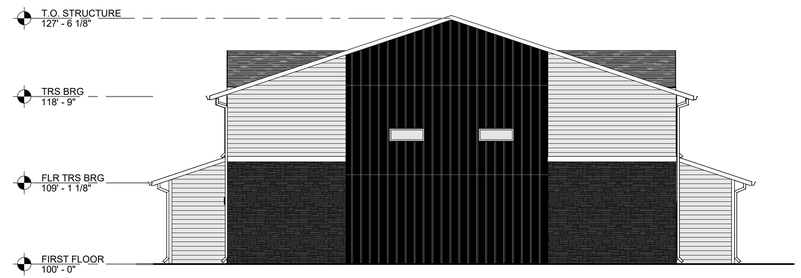

2 COVINGTON 11U - WEST ELEVATION - BUILDING 1
1/8" = 1'-0"

3 COVINGTON 11U - NORTH ELEVATION - BUILDING 1
1/8" = 1'-0"

4 COVINGTON 11U - SOUTH ELEVATION - BUILDING 1
1/8" = 1'-0"

LLOYD DESIGN GROUP

150 E. 4TH PLACE SUITE 600
SIOUX FALLS, SD 57104
PH: 605-323-2820

LLOYDCOMPANIES.COM

ARCHITECT:

LLOYD DESIGN GROUP
LAURA DEVINE
150 E. 4TH PLACE SUITE 600
SIOUX FALLS, SD 57104
PH: 605-328-2820
E: laura.devine@lloydcompanies.com

10/10/2025 11:15:23 AM

LDG PROJECT NO: 25104

PRELIMINARY NOT FOR CONSTRUCTION

ISSUE:
08-07-2025 SCHEMATIC SET

REVISION SCHEDULE:
REV. # REV. DSC. REV. DATE

PROJECT:
11U COVINGTON

PITCH PHASE 2
WAUKEE, IA

SHEET TITLE:
EXTERIOR ELEVATIONS

A400

COPYRIGHT 2024

EXTERIOR MATERIALS PALETTE-

Abyss Black

LP SMARTSIDE-
- 6" LAP SIDING
- BOARD AND BATTEN
30%

Snowscape White

LP SMARTSIDE-
- 6" LAP SIDING
41%

Midnight Black

MALARKEY SHINGLES-
- Vista AR

Northern Ash

VERSETTA STONE-
- LEDGESTONE STYLE STONE SIDING
29%

GENERAL NOTES - EXTERIOR

1. SEE CIVIL, STRUCTURAL, MECHANICAL, AND ELECTRICAL FOR ADDITIONAL INFORMATION AND COORDINATION.
2. ANY DISCREPANCIES BETWEEN THE DRAWINGS AND / OR THE SPECIFICATIONS SHALL BE BROUGHT TO THE ATTENTION OF THE A/E FOR RESOLUTION PRIOR TO WORK. SHOULD THE DRAWINGS OR THE SPECIFICATIONS DISAGREE WITH THEMSELVES OR WITH EACH OTHER, THE CONTRACTOR SHALL PROVIDE THE BETTER QUALITY OR GREATER QUANTITY OF WORK AND/OR MATERIALS.
3. ALL TRADES ARE REQUIRED TO REVIEW THE CONTRACT DOCUMENTS AS A WHOLE. NOT REVIEWING THE CONTRACT DOCUMENTS IN THEIR ENTIRETY, IS AT THE SOLE RISK OF THE CONTRACTOR. ERRORS AND OMISSIONS FROM NOT REVIEWING THE ENTIRE PROJECT SCOPE WILL NOT BE ACCEPTABLE.
4. EXTERIOR LOUVERS & PENTRATIONS TO MATCH SURROUNDING EXTERIOR FINISH COLOR. VERIFY FINAL COLOR WITH ARCHITECT.
5. EXTERIOR METER PANELS TO FIXED ON FLAT PANEL SIDING WITH 4" TRIM. VERIFY FINAL SIZE WITH ELECTRICAL PRIOR TO ORDER / INSTALLATION.
6. PROVIDE WEATHER TIGHT SEAL AROUND ALL PENETRATIONS THROUGH BUILDING ENVELOPE.
7. ALL INSTALLED MATERIALS TO BE COMPATIBLE WITH ONE ANOTHER CAUSING NO DELETERIOUS EFFECTS.

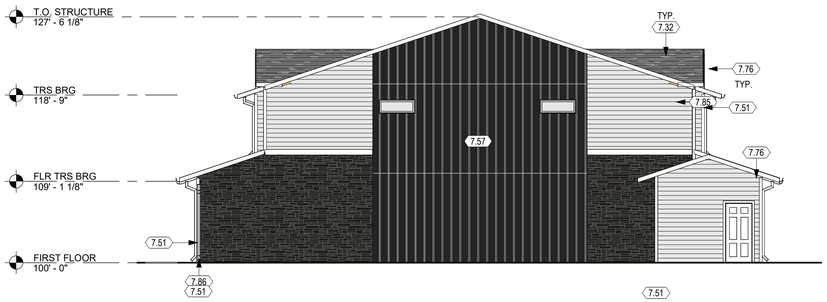

1 COVINGTON 12U - WEST ELEVATION A - BUILDING 2
1/8" = 1'-0"

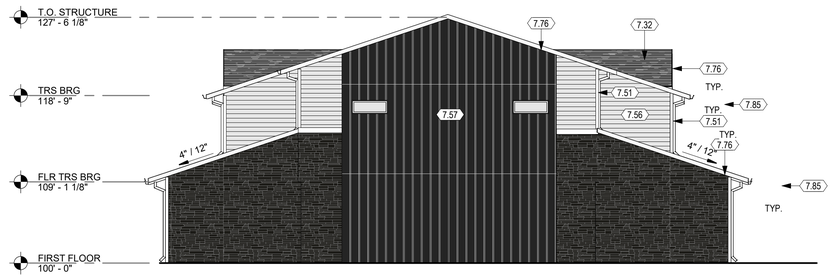

2 COVINGTON 12U - EAST ELEVATION B - BUILDING 2
1/8" = 1'-0"

3 COVINGTON 12U -SOUTH ELEVATION - BUILDING 2
1/8" = 1'-0"

4 COVINGTON 12U - NORTH ELEVATION - BUILDING 2
1/8" = 1'-0"

LLOYD DESIGN GROUP

150 E. 4TH PLACE SUITE 600
SIOUX FALLS, SD 57104
PH: 605-323-2820

LLOYDCOMPANIES.COM

ARCHITECT:

LLOYD DESIGN GROUP
LAURA DEVINE
150 E. 4TH PLACE SUITE 600
SIOUX FALLS, SD 57104
PH: 605-328-2820
E: laura.devine@lloydcompanies.com

LDG PROJECT NO: 25104

PRELIMINARY NOT FOR CONSTRUCTION

ISSUE:
10-10-2025 SCHEMATIC SET

REVISION SCHEDULE:

REV. #	REV. DSC.	REV. DATE

PROJECT:
12U COVINGTON

PITCH PHASE 2
WAUKEE, IA

SHEET TITLE:
EXTERIOR ELEVATIONS

A400

COPYRIGHT 2024

10/10/2025 8:52:48 AM