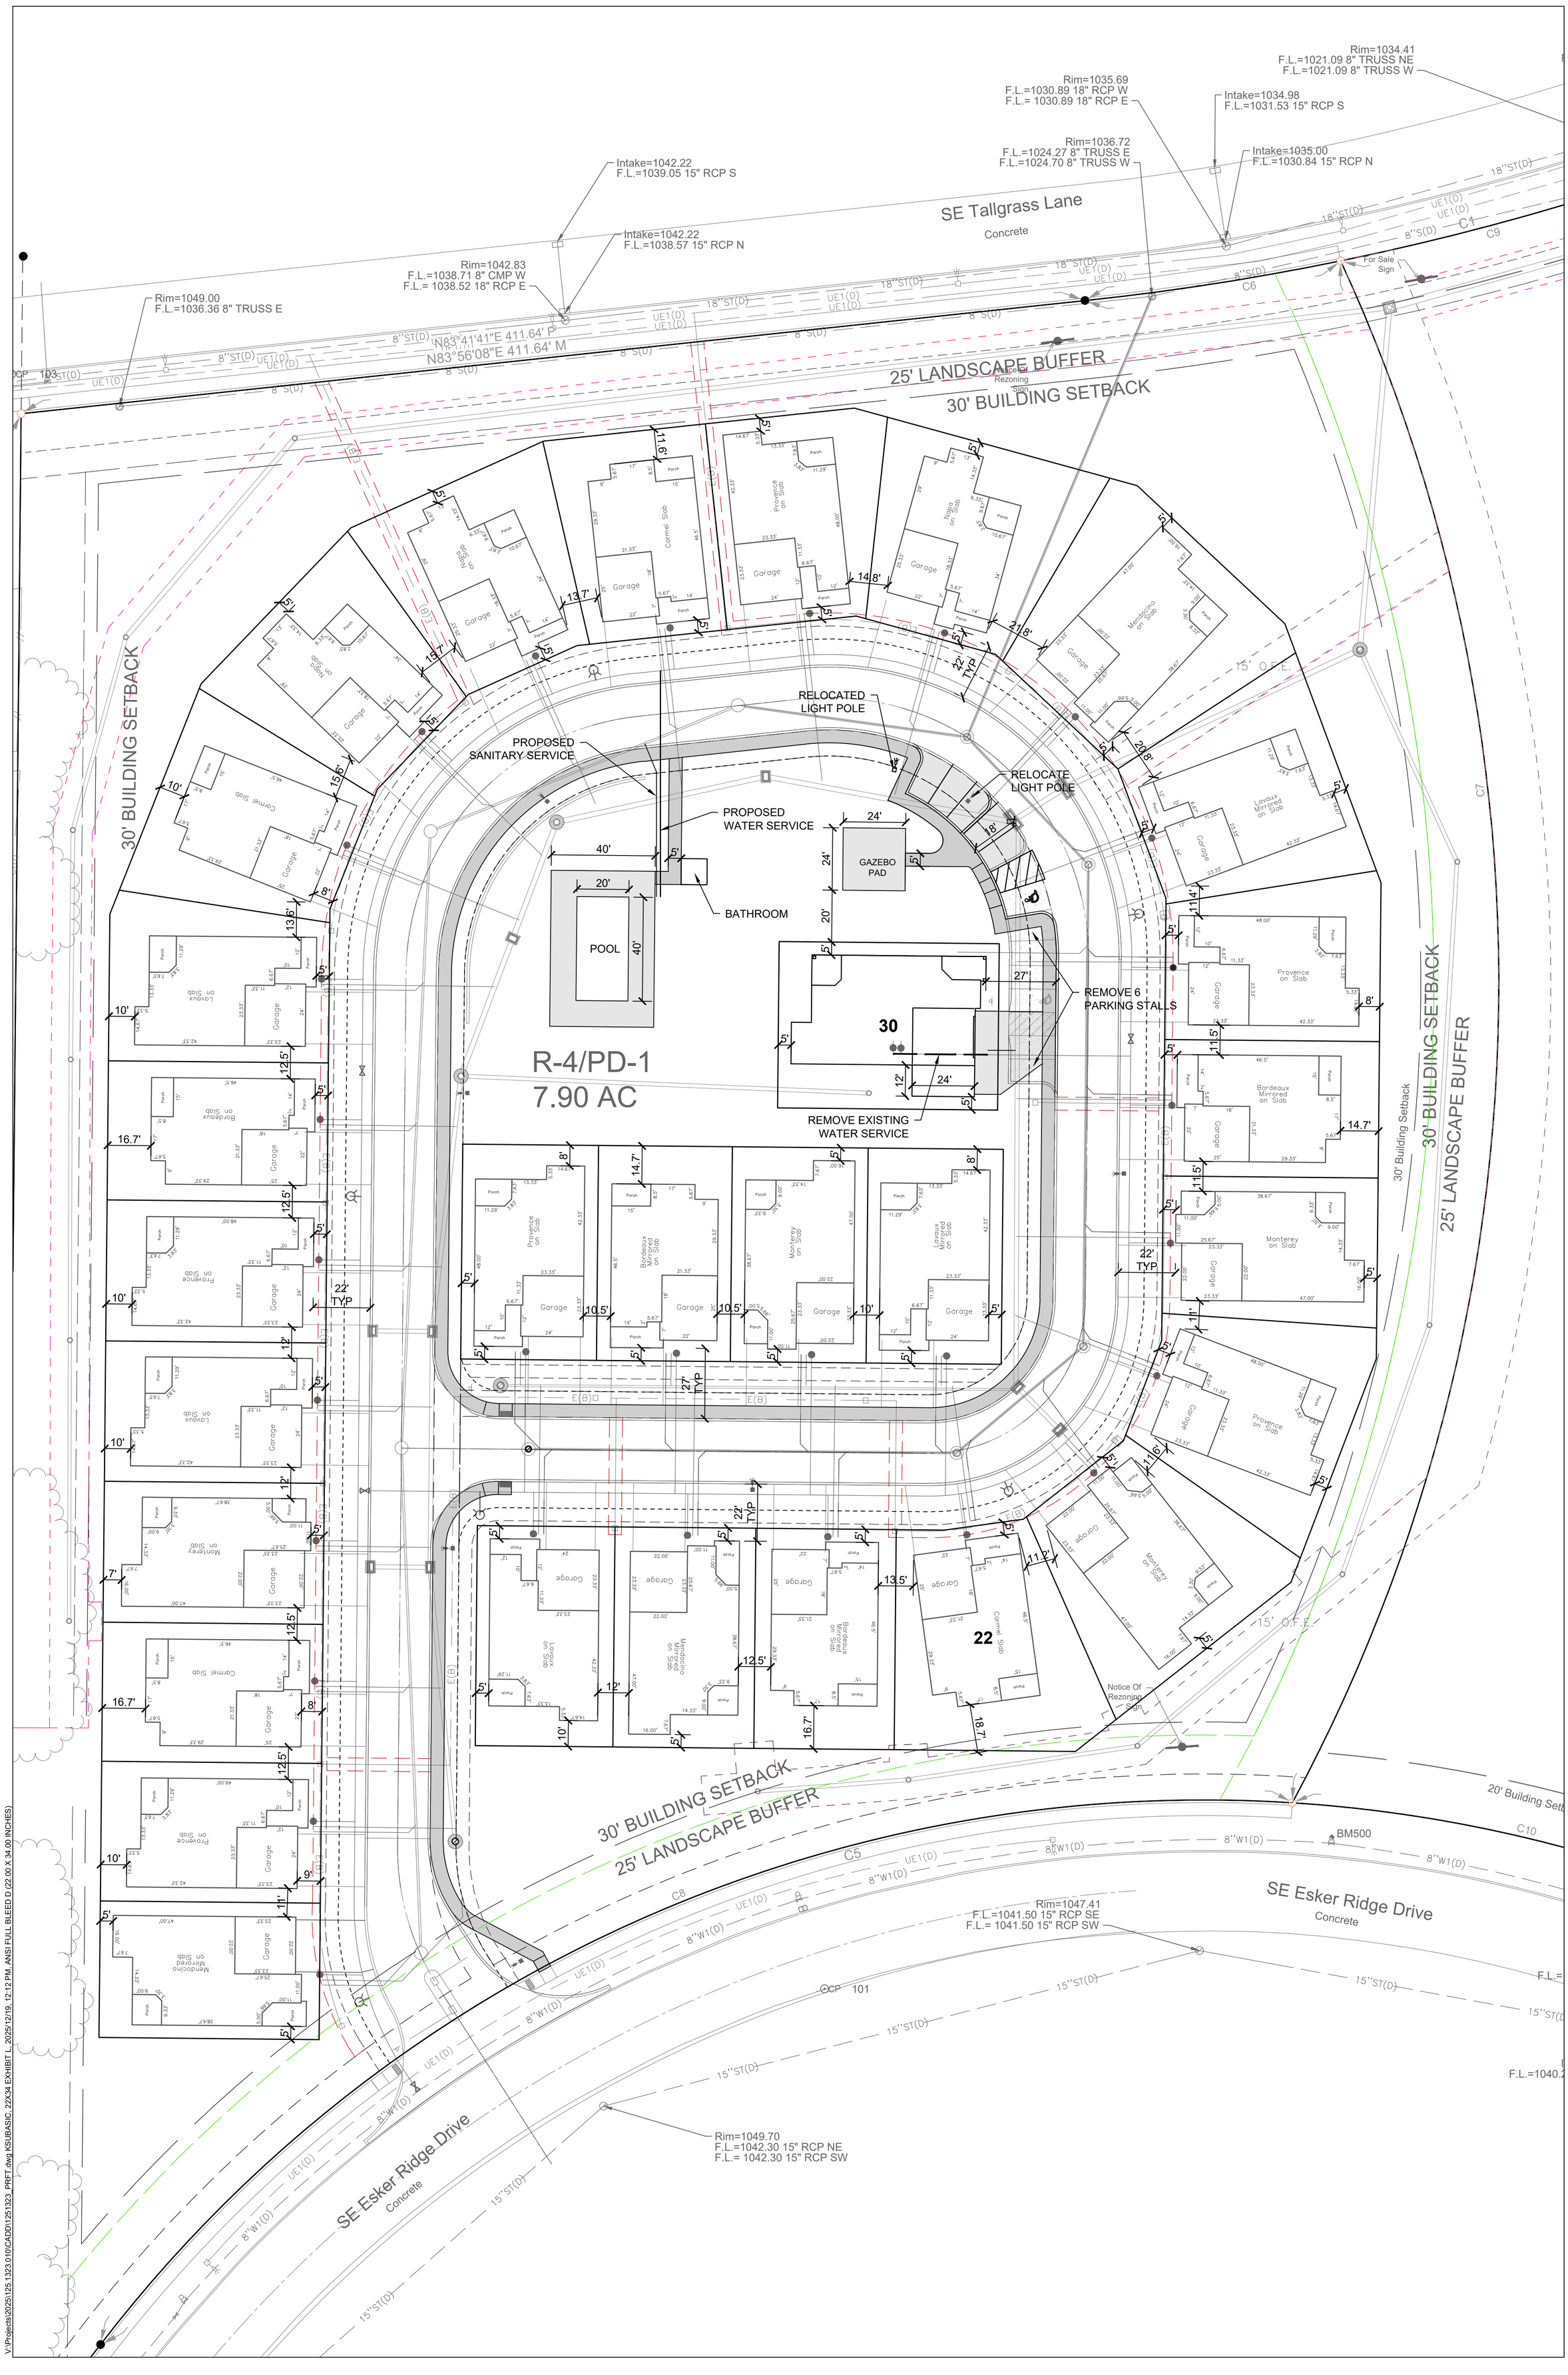

SNYDER & ASSOCIATES

0 30 FEET

N

CONCEPT PLAN

VINTAGE ESTATES OF WAUKEE | WAUKEE, IOWA | 12/19/2025

V:\Projects\2025\125.1323.010\CADD\125\323_PRFT.dwg KSUBASIC, 22X34 EXHIBIT L, 2025/12/19, 12:12 PM, ANSI FULL BLEED D (22.00 X 34.00 INCHES)